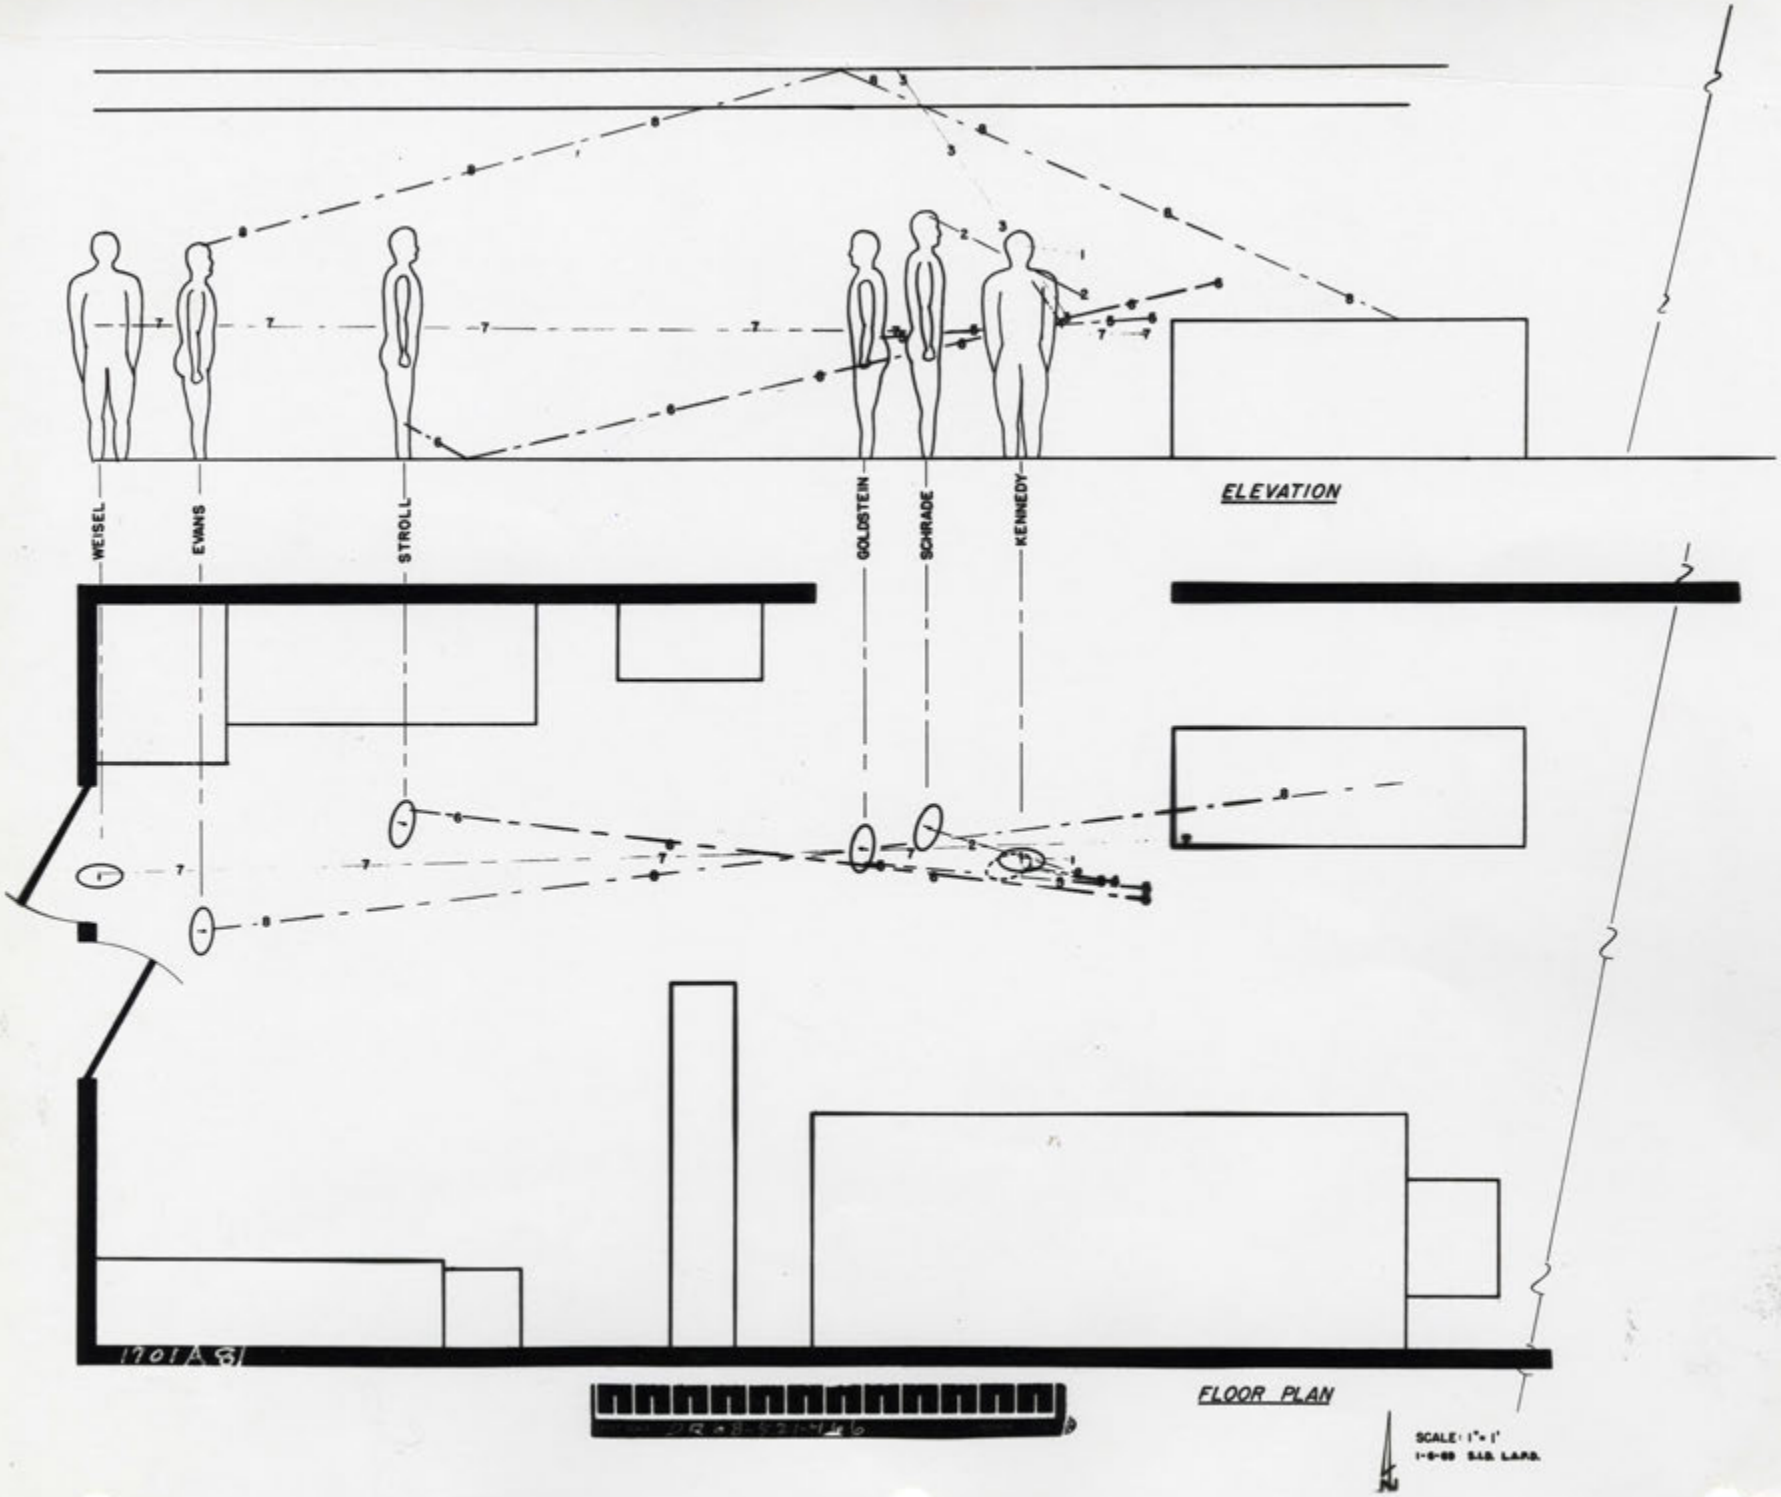
WEISEL
EVANS
STROLL
GOLDSTEIN
SCHRADE
KENNEDY
ELEVATION
FLOOR PLAN
SCALE: 1" = 1'
1-6-69 S.L.B. L.A.P.D.